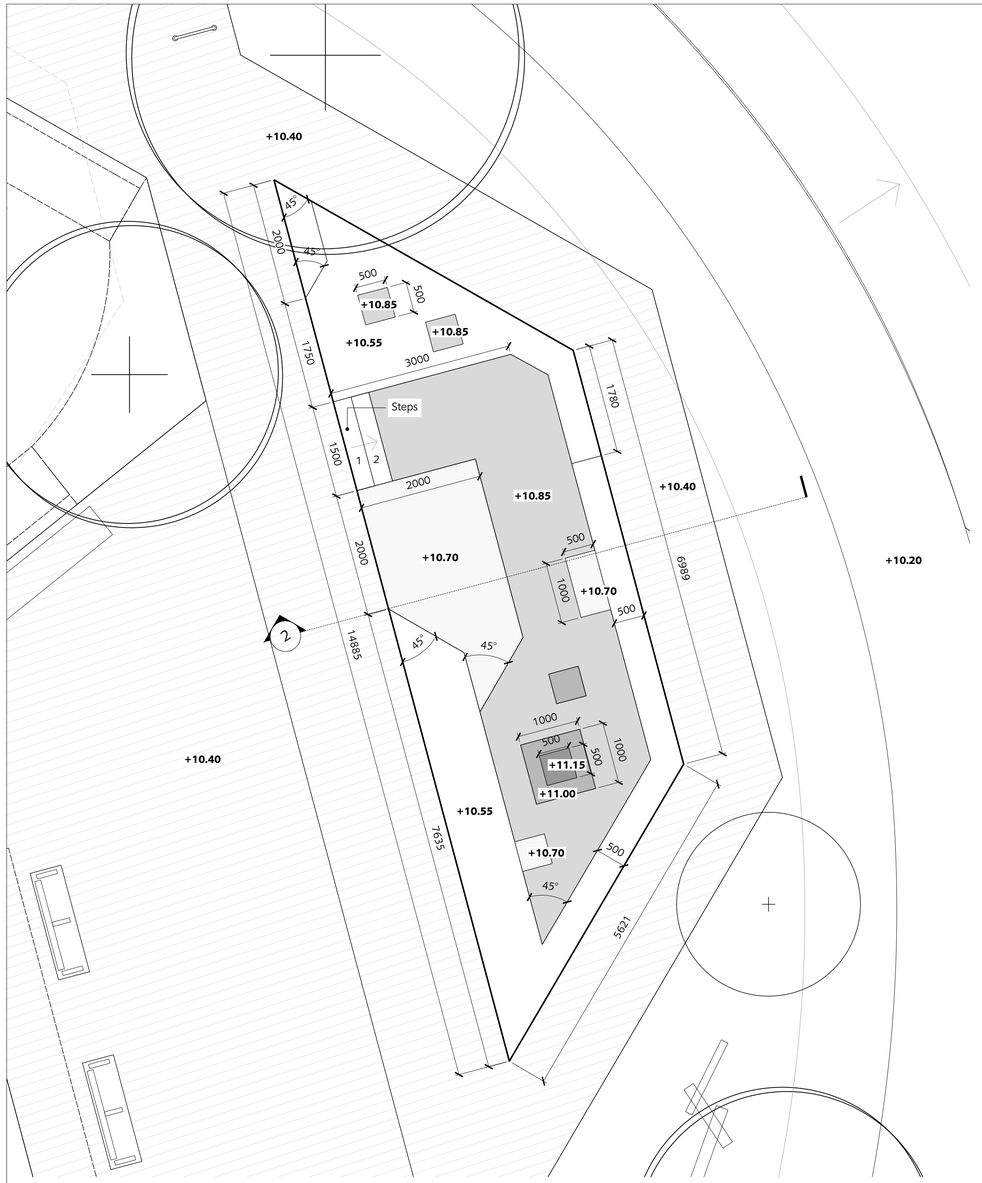

1 Bespoke Play Feature Plan

Scale: 1:50

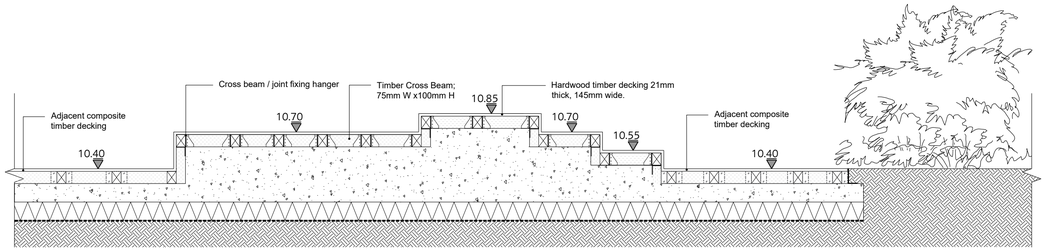

2 Bespoke Play Feature Section

Scale: 1:25

3 Bespoke Play Feature - Reference Image

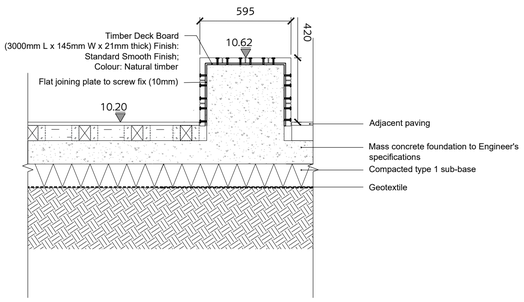

4 Bespoke Bench

Scale: 1:20

This document should not be relied on or used in circumstances other than those for which it was prepared and for which Chris Blandford Associates was commissioned. Chris Blandford Associates accepts no responsibility for this document to any other party other than the person by whom it was commissioned.

Rev	Date	Drw	Revision or reason for Issue
P1	28/02/20	PM	Revised Reserved Matters Application
S0	08/11/19	MA	Stage 3 Issue

CHRIS BLANDFORD ASSOCIATES
landscape | environment | heritage
The Print Rooms Studio 511 164/180 Union St Waterloo London SE1 0LH
T +44 (0)20 7089 6480 E mail@cbastudios.com W www.cbastudios.com

Client
Castlefield International Limited

Project Title
TEVERSHAM ROAD FULBOURN

Drawing Series and Title
8000 SERIES
Play Feature

Scale @ A1: AS SHOWN
Drawn: MA
Approved: RB
Date: AUG 2019
Drawing Status: FOR PLANNING

Drawing number: TRF-CBA-1-GF-M2-L-8300
Revision: P1