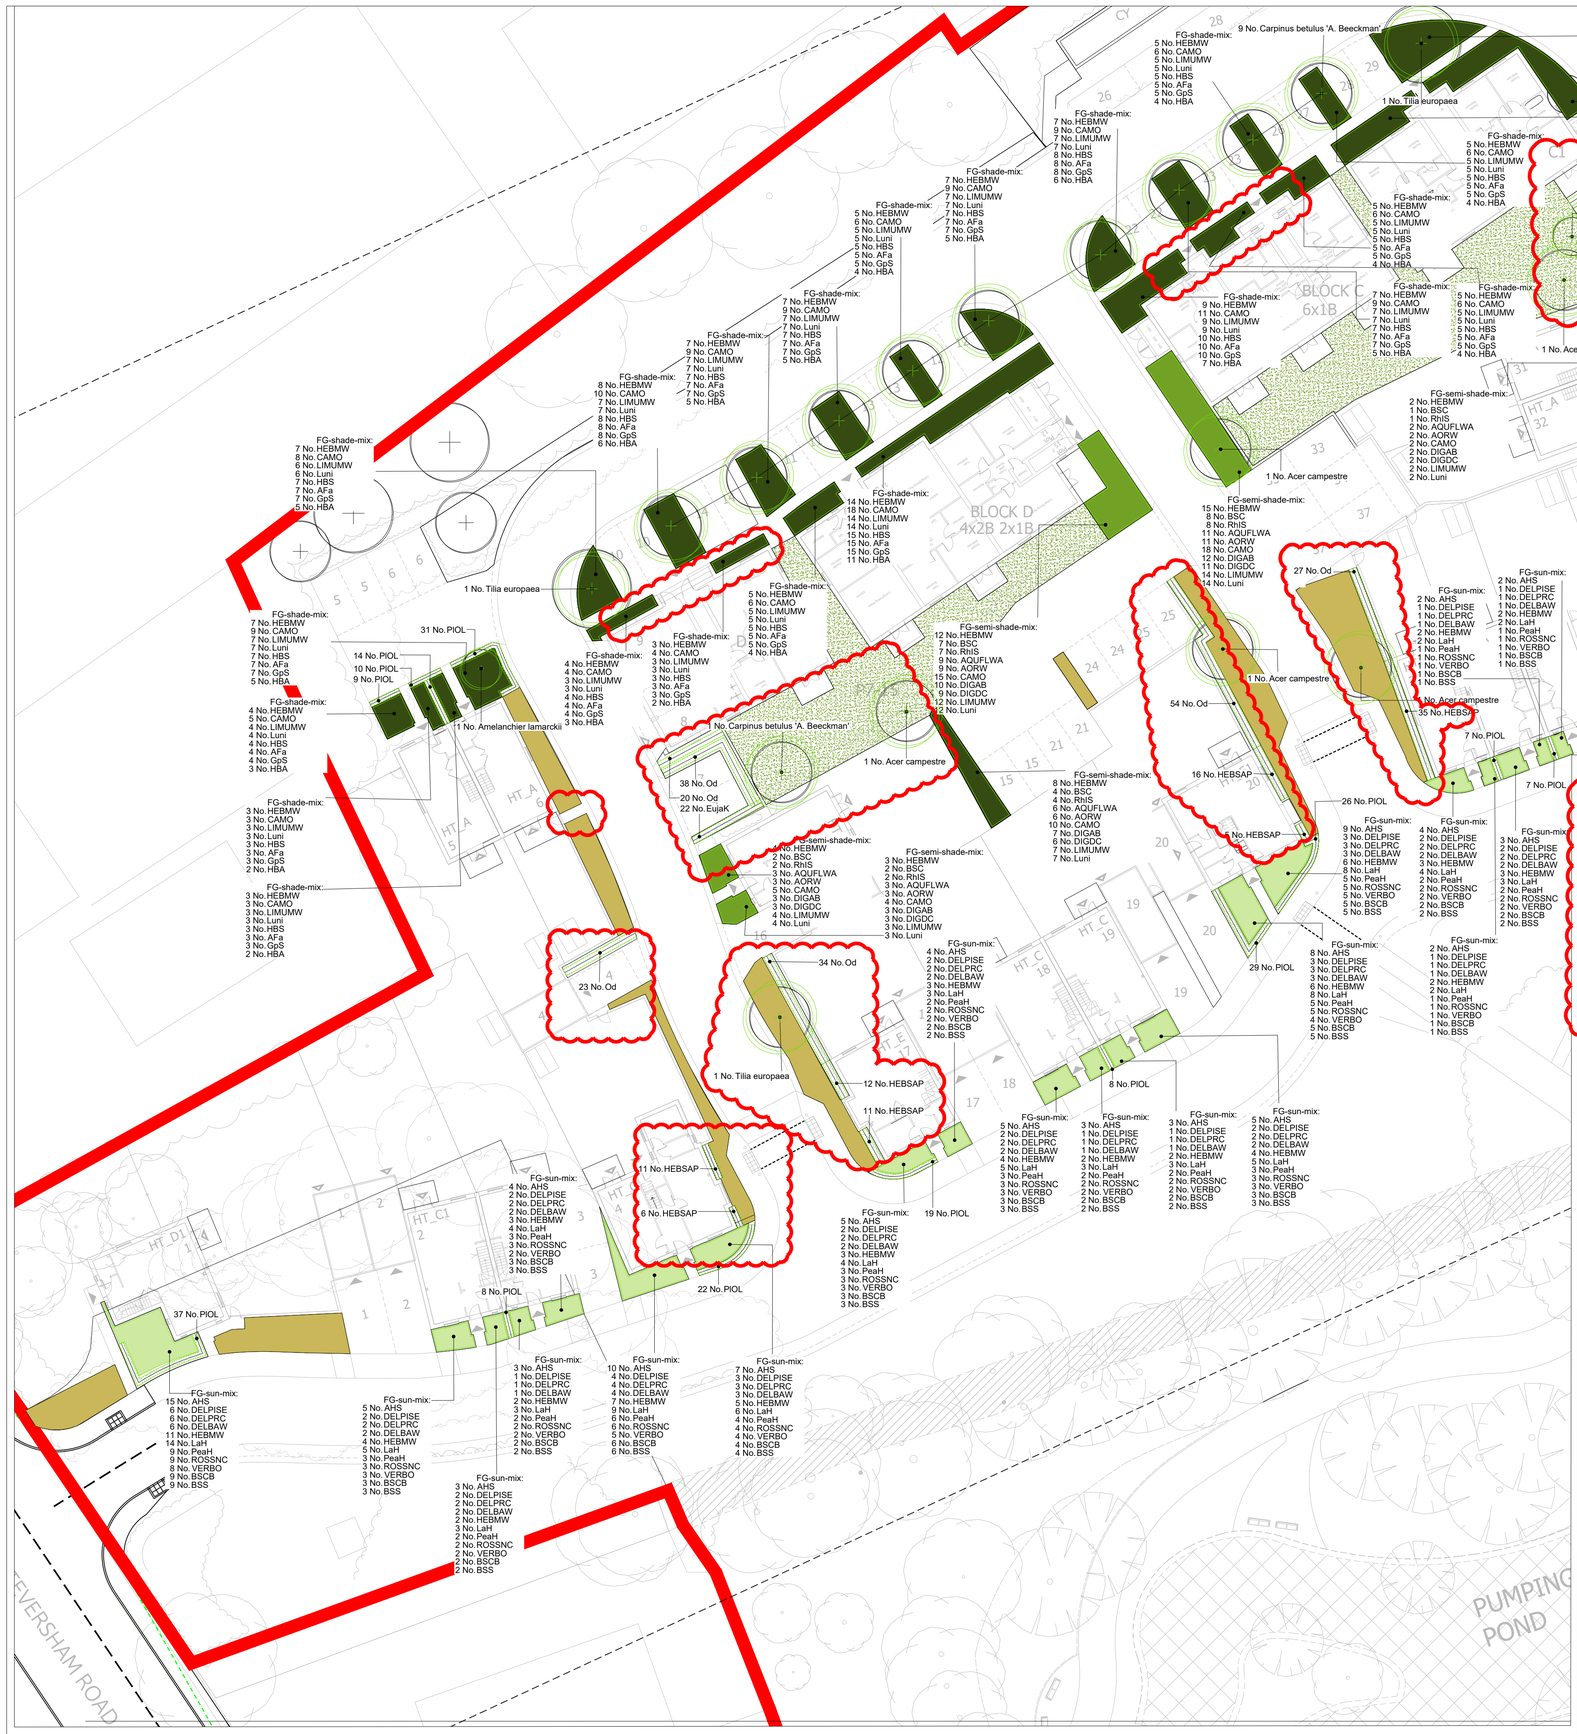

This document should not be relied on or used in circumstances other than those for which it was prepared and for which Chris Blandford Associates was commissioned. Chris Blandford Associates accepts no responsibility for this document to any other party other than the person by whom it was commissioned.

KEY

- Site boundary
- Other Land Under Applicant's Control
- Existing trees to be retained
- Proposed trees
- PRIVATE FRONT GARDENS - Planting beds in sun-mix
- PRIVATE FRONT GARDENS - Planting beds in semi-shade mix
- PRIVATE FRONT GARDENS - Planting beds in shade mix
- PROPOSED ROAD VERGES Product: Species Rich Lawn Turf Product code : WFT-Species-Rich-26 Supplier : Wildflower Turf Ltd
- Proposed lawn: Lindum Festival Landscape Turf - LT7

NOTE :

- For informal play & LEAP planting plans refer to drawing TRF-CBA-1-GF-M2-L-4017
- For overall planting schedule refer to drawing TRF-CBA-1-GF-M2-L-4011

KEY PLAN

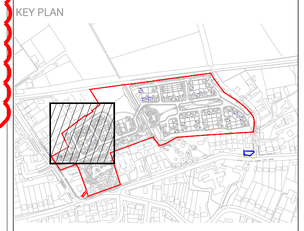

PLANTING SCHEDULE FOR DRAWING NO 4014

Trees

Number	Species	Specification	Height	Girth
4 No.	Tilia europaea	Semi-Mature :Clear Stem min. 200 :4x :BR	4.0-4.5m	16-18cm
10 No.	Carpinus betulus 'A. Beeckman'	Semi-Mature :Clear Stem min. 200 :4x :BR	4.0 - 4.5m	16-18cm
2 No.	Amelanchier lamarckii	Standard :Multi-Stemmed :3/5 brks :3x :RB	3.0-3.5m	
5 No.	Acer campestre	Semi-Mature :Clear Stem min. 200 :4x :BR	4.0-4.5m	16-18cm

HEDGE

Number	Abbreviation	Species	Density	Pot Size	Height
144 No.	HEBSAP	Hebe 'Sapphire'	0.3Ctr	10L	60-80cm
22 No.	EujaK	Euonymus japonicus 'Kathy'	0.3Ctr	10L	60-80cm
250 No.	Od	Osmanthus delavayi	0.3Ctr	10L	60-80cm
248 No.	PIOL	Prunus laurocerasus 'Otto Luyken'	0.3Ctr	10L	60-80cm

FRONT GARDENS- Planting beds in sun-mix:

Number	Abbreviation	Species	Density	Pot Size	Height
117 No.	AHS	Anemone hybrida 'Honorine Jobert'	7/m^2	2L	
50 No.	DELPISE	Delphinium 'Pink Sensation'	5/m^2	2L	
50 No.	DELPRC	Delphinium 'Princess Caroline'	5/m^2	2L	
50 No.	DELBAW	Delphinium 'Barba White'	5/m^2	2L	
88 No.	HEBMW	Hebe 'Mrs Winder'	3/m^2	5L	40-60cm
111 No.	LaH	Lavandula angustifolia 'Hidcote'	4/m^2	5L	30-40cm
71 No.	PeaH	Pennisetum alopecuroides 'Hameln'	4/m^2	5L	
71 No.	ROSSNC	Rosa Snow Carpet	4/m^2	5L	30-40cm
65 No.	VERBO	Verbena bonariensis	5/m^2	3L	
71 No.	BSCB	Rudbeckia 'Cherry Brandy'	5/m^2	3L	
71 No.	BSS	Rudbeckia hirta 'Sputnik'	5/m^2	3L	

FRONT GARDENS- Planting beds in semi-shade-mix:

Number	Abbreviation	Species	Density	Pot Size	Height
56 No.	HEBMW	Hebe 'Mrs Winder'	3/m^2	5L	40-60cm
30 No.	BSC	Rudbeckia hirta 'Cappuccino'	5/m^2	3L	
30 No.	RhIS	Rudbeckia hirta 'Indian Summer'	5/m^2	3L	
44 No.	AQUFLWA	Aquilegia flabellata 'White Angel'	5/m^2	3L	
44 No.	AORW	Aquilegia 'Origami Red and White'	5/m^2	3L	
67 No.	CAMO	Carex morrowii variegata	4/m^2	5L	
47 No.	DIGAB	Digitalis 'Apricot Beauty'	5/m^2	3L	
44 No.	DIGDC	Digitalis 'Dwarf Carillon'	5/m^2	3L	
53 No.	LIMUMW	Liriope muscari 'Monroe White'	3/m^2	5L	
53 No.	Luni	Luzula nivea	3/m^2	5L	

FRONT GARDENS- Planting beds in shade-mix:

Number	Abbreviation	Species	Density	Pot Size	Height
162 No.	HEBMW	Hebe 'Mrs Winder'	3/m^2	5L	40-60cm
199 No.	CAMO	Carex morrowii variegata	4/m^2	5L	
157 No.	LIMUMW	Liriope muscari 'Monroe White'	3/m^2	5L	
157 No.	Luni	Luzula nivea	3/m^2	5L	
166 No.	HBS	Heuchera 'Berry Smoothie'	5/m^2	3L	
166 No.	AFa	Astilbe 'Fanal'	5/m^2	3L	
166 No.	GpS	Geranium phaeum var. phaeum 'Samobor'	5/m^2	3L	
123 No.	HBA	Hosta 'Blue Angel'	4/m^2	3L	

Rev	Date	Drw	Revision or reason for Issue
P2	23/06/20	PC	Revised submission
P1	02/03/20	MA	Revised Reserved Matters Application
S0	08/11/19	SM	Stage 3 Issue
P0	13/09/19	SM	Issued For Planning

Scale / North Point

0 10m

N

CHRIS BLANDFORD ASSOCIATES
landscape | environment | heritage
The Print Rooms Studio 511 164/180 Union St Waterloo London SE1 0LH
T +44 (0)20 7089 6480 E mail@cbastudios.com W www.cbastudios.com

Client
Castlefield International Limited

Project Title
TEVERSHAM ROAD FULBOURN

Drawing Series and Title
4000 SERIES
Planting Plan Sheet 3 of 6

Scale @ A1: 1:250
Drawn: SM
Approved: AS
Date: SEP 2019
Drawing Status: FOR PLANNING

Drawing number: TRF-CBA-1-GF-M2-L-4014
Revision: P2

\\cba-fdc1\SussexTech$\projects\11129501 Teversham Road Fulbourn\4 CAD\4 Revised Reserved Matters Application\TRF-CBA-1-GF-M2-L-4014.dwg